SCDOT

PUBLIC MEETING – FLORENCE COUNTY
TV ROAD/NORTH IRBY STREET ROAD WIDENING
FROM WILSON ROAD TO EAST BLANCHARD ROAD

PUBLIC MEETING – FLORENCE COUNTY
TV ROAD/NORTH IRBY STREET ROAD WIDENING
FROM WILSON ROAD TO EAST BLANCHARD ROAD

LEGEND

- EXISTING PAVED ROADWAY
- EXISTING PAVED ROADWAY TO BE REMOVED
- EXISTING STRUCTURES
- EXISTING PAVED PARKING AREAS
- NEW ROADWAY
- NEW STRUCTURES
- RESIDENTIAL BUILDINGS
- COMMERCIAL BUILDINGS
- CHURCHES
- WETLAND AREAS
- EXISTING RIGHT OF WAY
- EXISTING PROPERTY LINES
- NEW RIGHT OF WAY
- CONSTRUCTION LIMITS

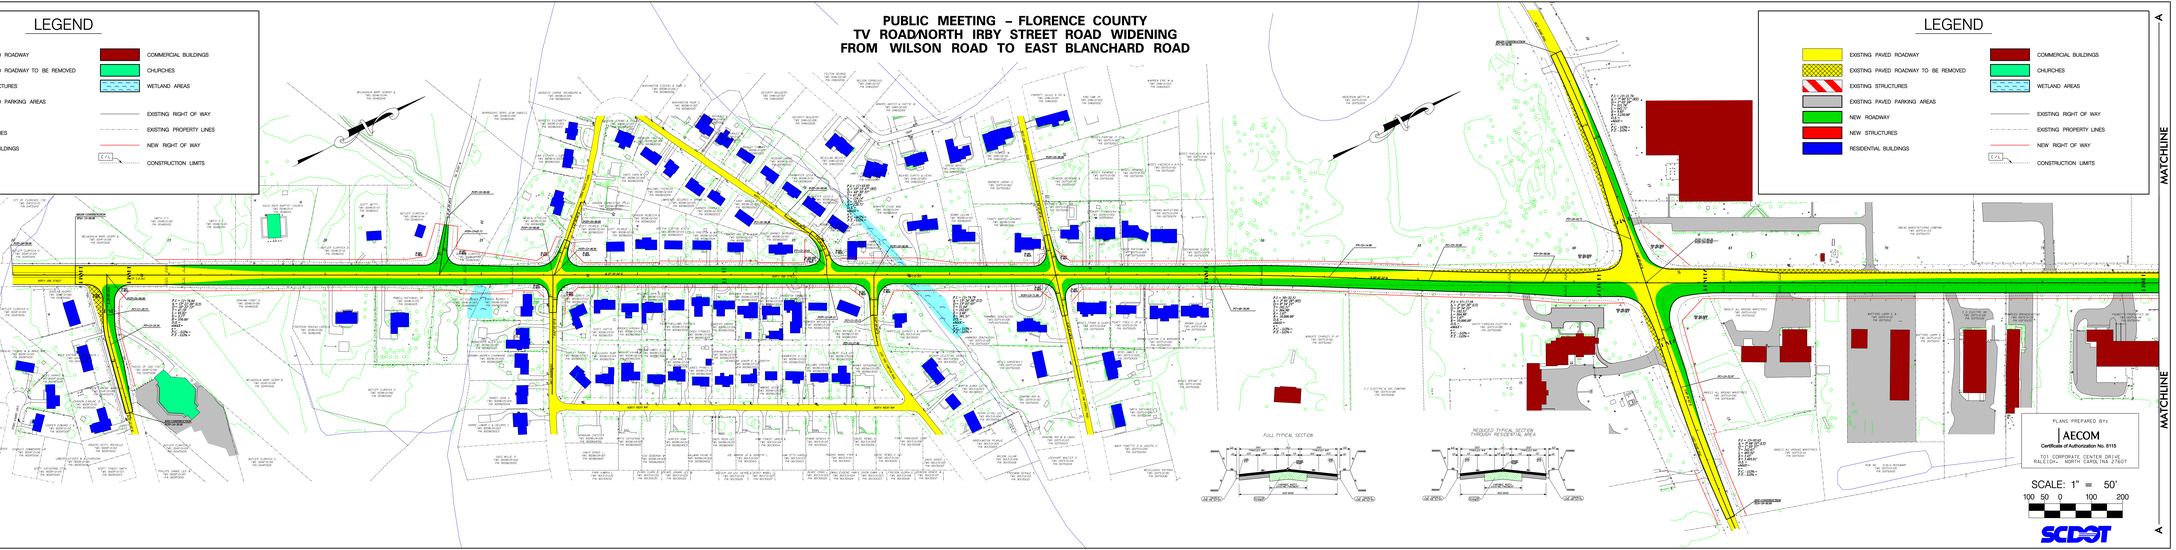

LEGEND

- EXISTING PAVED ROADWAY
- EXISTING PAVED ROADWAY TO BE REMOVED
- EXISTING STRUCTURES
- EXISTING PAVED PARKING AREAS
- NEW ROADWAY
- NEW STRUCTURES
- RESIDENTIAL BUILDINGS
- COMMERCIAL BUILDINGS
- CHURCHES
- WETLAND AREAS
- EXISTING RIGHT OF WAY
- EXISTING PROPERTY LINES
- NEW RIGHT OF WAY
- CONSTRUCTION LIMITS

PLANS PREPARED BY:
AECOM
Certificate of Authorization No. 0115
701 CORPORATE CENTER DRIVE
RALEIGH, NORTH CAROLINA 27607

SCALE: 1" = 50'
100 50 0 100 200

SCDOT

PUBLIC MEETING – FLORENCE COUNTY
TV ROAD/NORTH IRBY STREET ROAD WIDENING
FROM WILSON ROAD TO EAST BLANCHARD ROAD

SCDOT